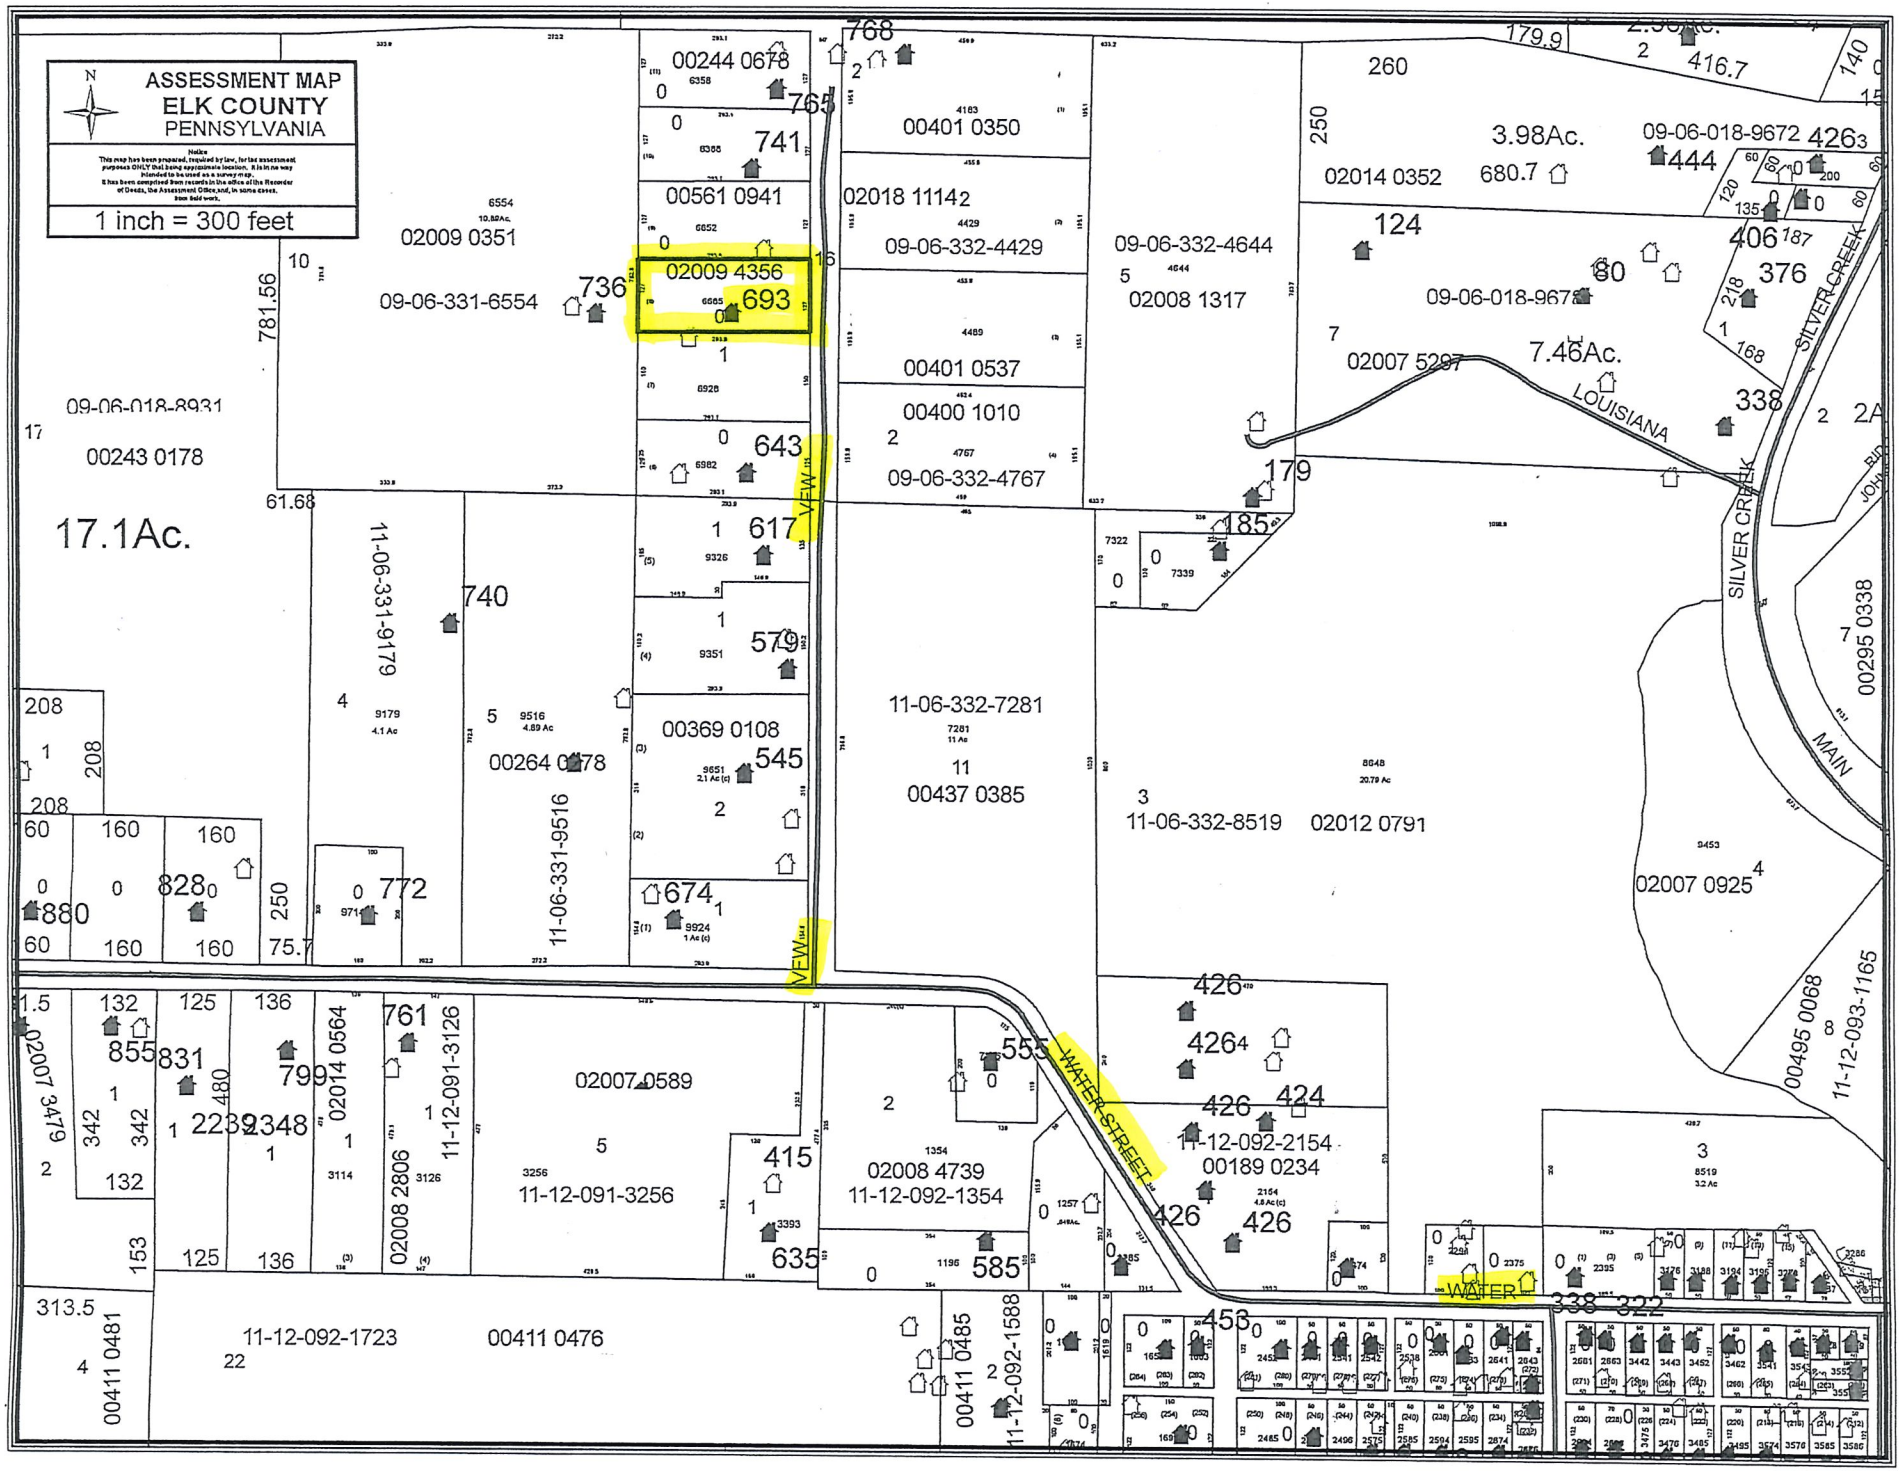
ASSESSMENT MAP
ELK COUNTY
PENNSYLVANIA
Notice
This map has been prepared, required by law, for tax assessment purposes ONLY that being approximate location. It is in no way intended to be used as a survey map. It has been compiled from records in the office of the Recorder of Deeds, the Assessment Office and, in some cases, from field work.
1 inch = 300 feet
02009 0351
09-06-331-6554
00244 0678
00561 0941
02009 4356
00401 0350
02018 11142
09-06-332-4429
00401 0537
00400 1010
09-06-332-4767
09-06-332-4644
02008 1317
02014 0352
3.98Ac.
09-06-018-9672
09-06-018-9673
02007 5297
7.46Ac.
LOUISIANA
SILVER CREEK
00243 0178
17.1Ac.
09-06-018-8931
11-06-331-9179
00264 0678
11-06-331-9516
00369 0108
11-06-332-7281
00437 0385
11-06-332-8519
02012 0791
02007 0925
00295 0338
MAIN
VIEW
WATER STREET
WATER
02007 3479
02014 0564
02008 2806
11-12-091-3126
02007 0589
11-12-091-3256
02008 4739
11-12-092-1354
11-12-092-2154
00189 0234
00495 0068
11-12-093-1165
11-12-092-1723
00411 0476
00411 0481
00411 0485
11-12-092-1588